

MEDICAL / OFFICE SPACE FOR LEASE

26913 Northwestern Hwy

Southfield, Michigan 48033

AVAILABLE	LEASE TYPE	FLOORS AVAILABLE	OCCUPANCY
34,385 RSF per floor	Full Service	3rd and 4th	Immediate

About the Property

Full Service Building with newly updated common areas, on-site management & 24 hour security. Adjacent to Marriott and Courtyard by Marriott hotels. First floor shared amenities - small and large conference room.

Property Highlights

- 3F - 34,385 RSF
- Immediate occupancy
- First come first served parking garage
- Building signage available for large user
- 4F - 34,386 RSF
- On - site Starbucks and Metro Deli
- First come first served EV parking spots
- Easy access to I-696 and the Lodge Freeways



Samuel A. McLean
Vice President
248.935.7237
sam@team-core.com



Kevin N. Tamer
Vice President / Associate Broker
734.624.3729
knt@team-core.com



Spencer T. Wittebort
Associate
248.885.4668
stw@team-core.com


Team CORE, LLC
248.710.8000
team-core.com

26913 Northwestern Hwy


Southfield, Michigan | Office For Lease





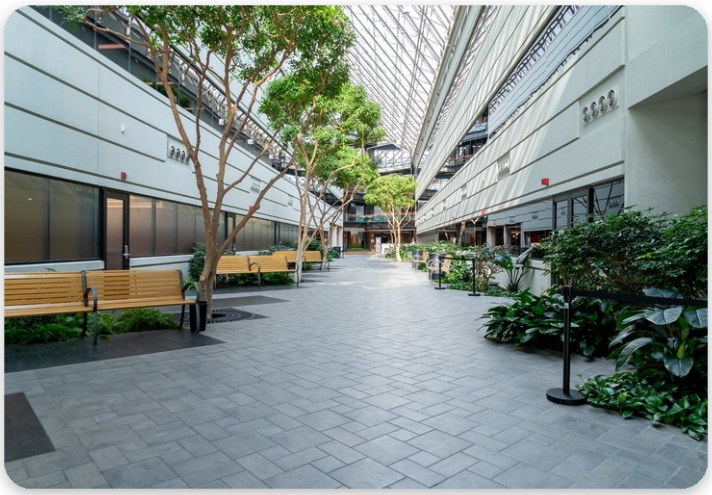



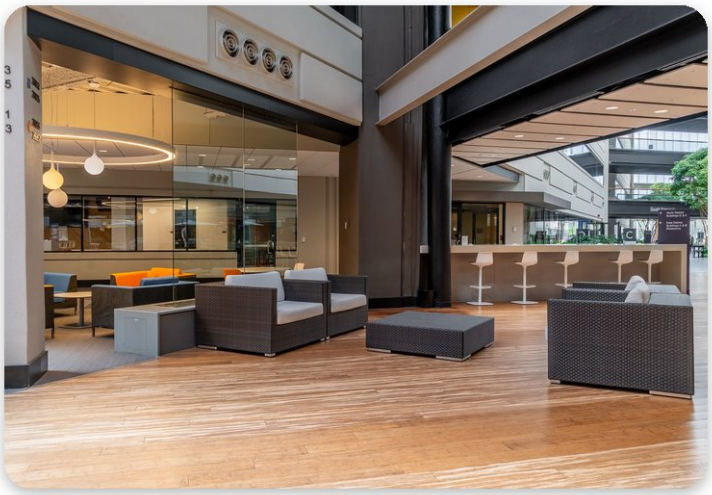



Samuel A. McLean
Vice President
248.935.7237
sam@team-core.com



Kevin N. Tamer
Vice President / Associate Broker
734.624.3729
knt@team-core.com




Spencer T. Wittebort
Associate
248.885.4668
stw@team-core.com

Team CORE, LLC
248.710.8000
team-core.com


26913 Northwestern Hwy

Southfield, Michigan | Office For Lease



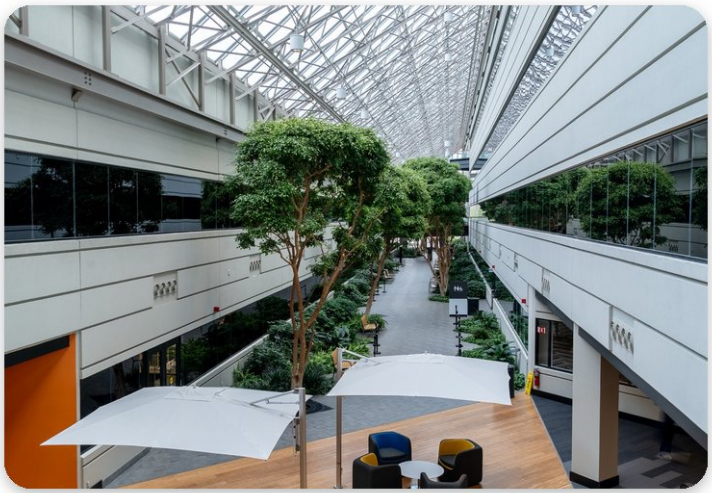



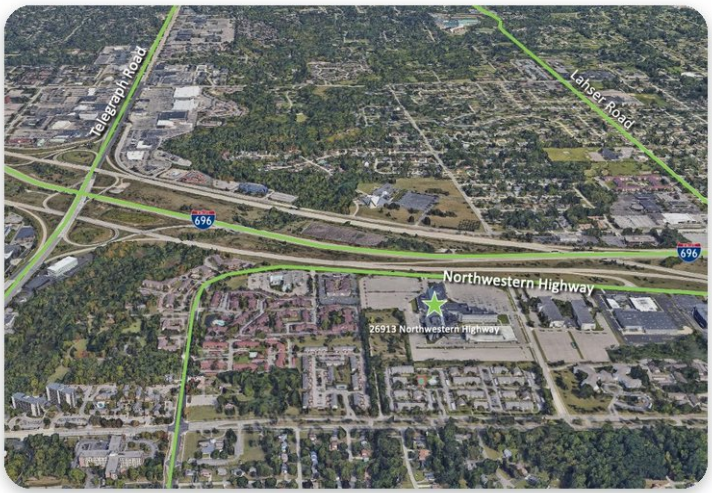





Samuel A. McLean
Vice President
248.935.7237
sam@team-core.com



Kevin N. Tamer
Vice President / Associate Broker
734.624.3729
knt@team-core.com



Spencer T. Wittebort
Associate
248.885.4668
stw@team-core.com

Team CORE, LLC
248.710.8000
team-core.com

26913 Northwestern Hwy

Southfield, Michigan | Office For Lease









Samuel A. McLean
Vice President
248.935.7237
sam@team-core.com



Kevin N. Tamer
Vice President / Associate Broker
734.624.3729
knt@team-core.com




Spencer T. Wittebort
Associate
248.885.4668
stw@team-core.com

Team CORE, LLC
248.710.8000
team-core.com

26913 Northwestern Hwy

Southfield, Michigan | Office For Lease

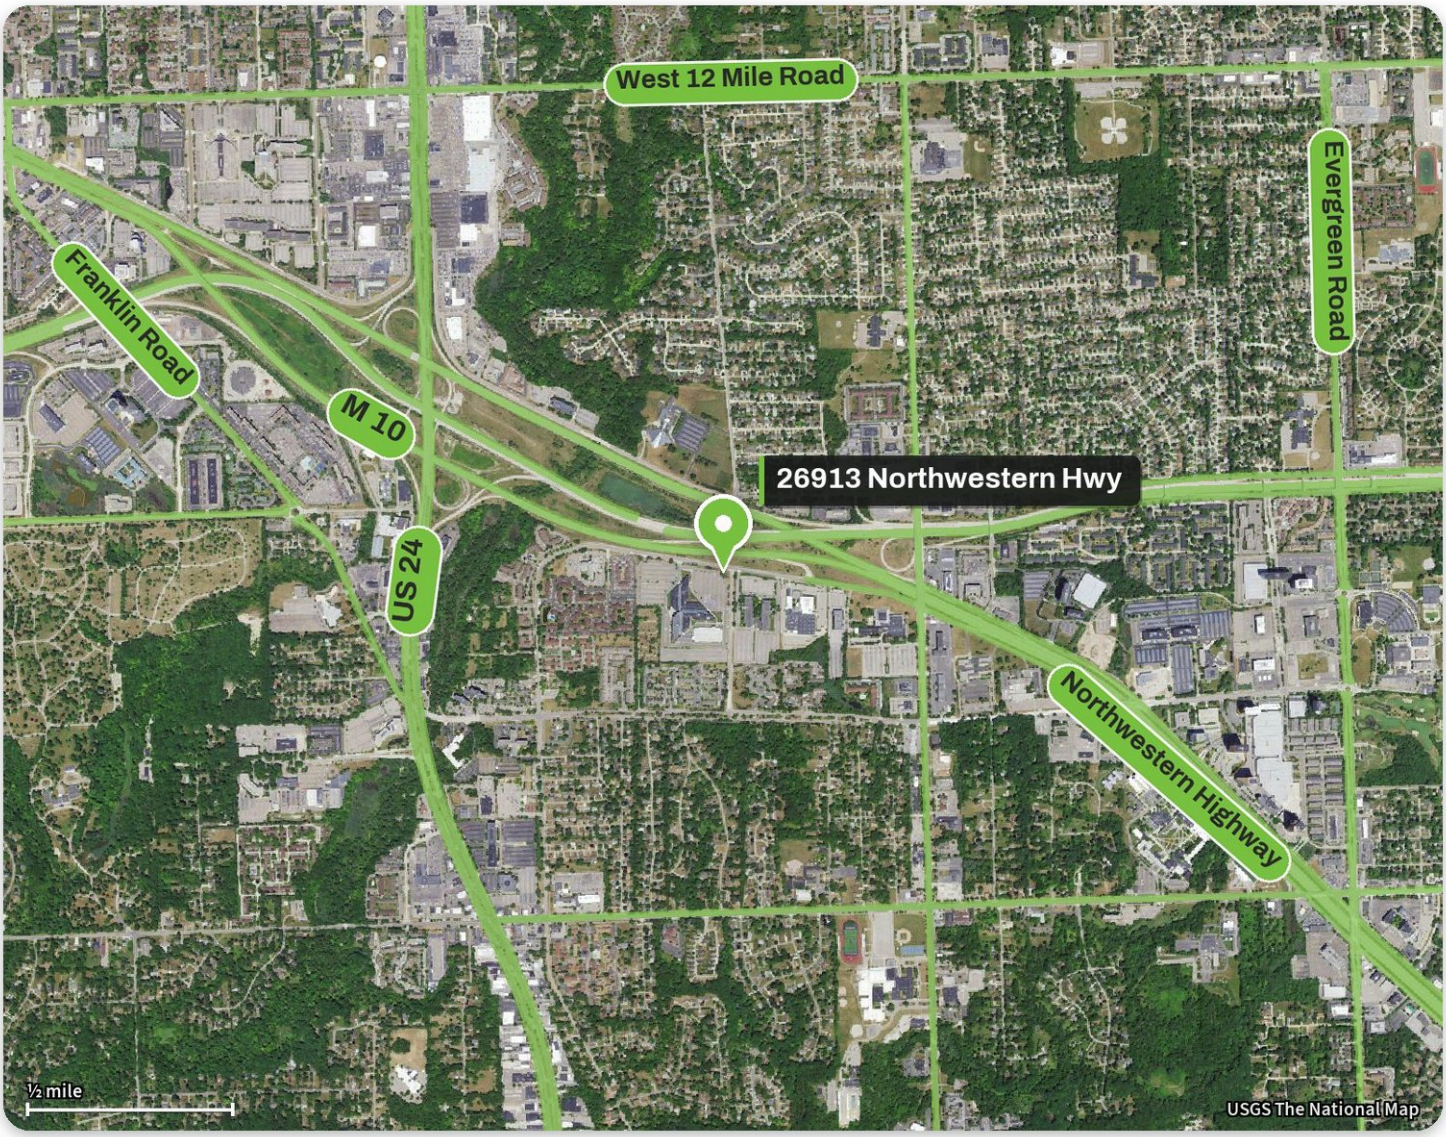

Location

26913 Northwestern Hwy sits in Southfield, with quick access to the surrounding Oakland County business corridor and the dining, services and amenities that go with it.

Ready When You Are

Currently available 34,385 RSF per floor, floors available 3rd and 4th. Team CORE owns, manages and leases across Southeast Michigan, so tours, questions and paperwork are handled by the same team.

Schedule a tour

248.710.8000



Samuel A. McLean
Vice President
248.935.7237
sam@team-core.com



Kevin N. Tamer
Vice President / Associate Broker
734.624.3729
knt@team-core.com



Spencer T. Wittebort
Associate
248.885.4668
stw@team-core.com

Team CORE, LLC
248.710.8000
team-core.com



DO NOT SCALE

TEAM CORE
consultants of real estate

26913 Northwestern Hwy
Southfield, MI 48033

1A
15,358 RSF
For More Information Please Call:
248.710.8000

NORTH






DO NOT SCALE

TEAM CORE
consultants of real estate

26913 Northwestern Hwy
Southfield, MI 48033

1A
15,358 RSF
For More Information Please Call:
248.710.8000

NORTH

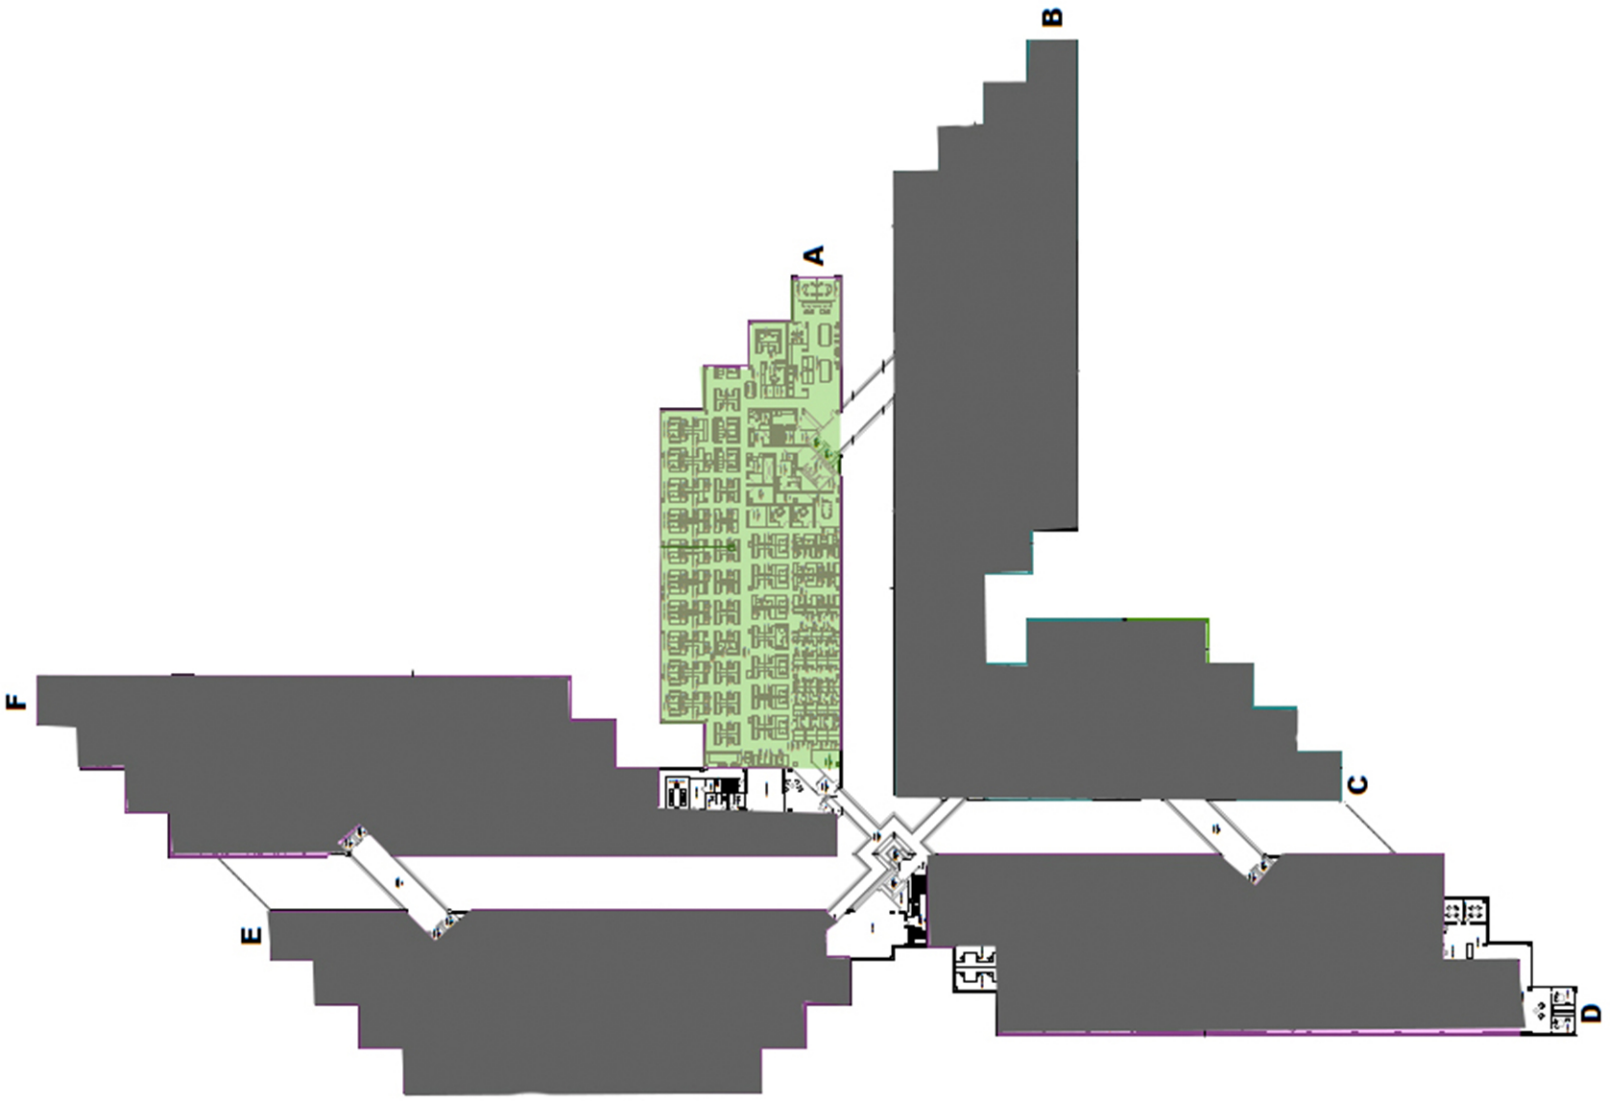


DO NOT SCALE


TEAM CORE
consultants of real estate

26913 Northwestern Hwy
Southfield, MI 48033

2A
22,479 USF
For More Information Please Call:
248.710.8000

NORTH

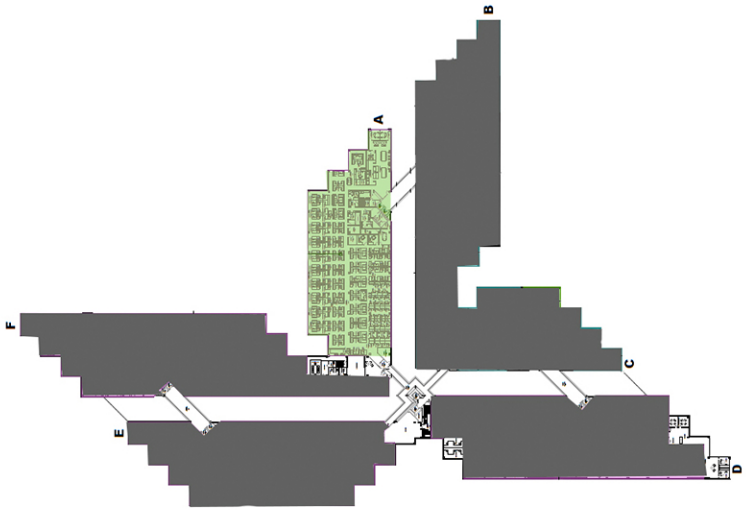

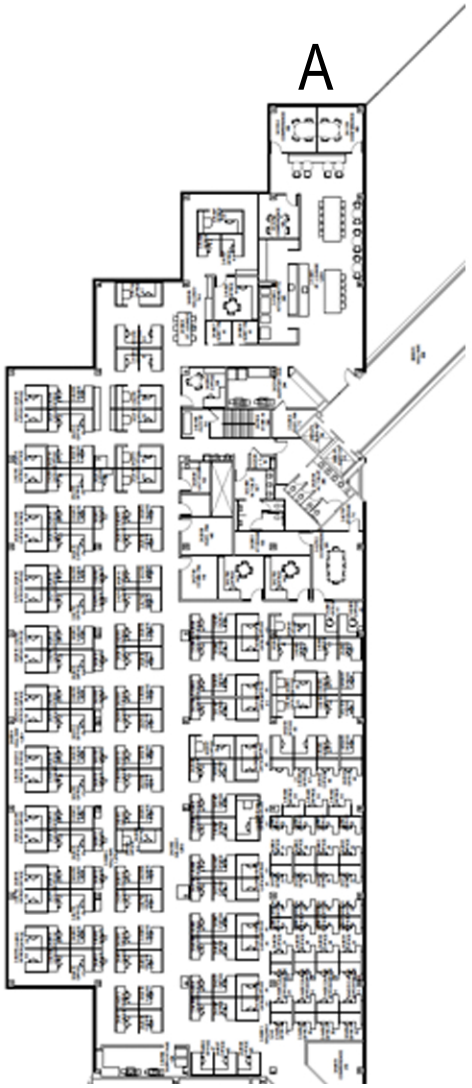


DO NOT SCALE

TEAM CORE
consultants of real estate

26913 Northwestern Hwy
Southfield, MI 48033

2A
22,479 USF
For More Information Please Call:
248.710.8000

NORTH

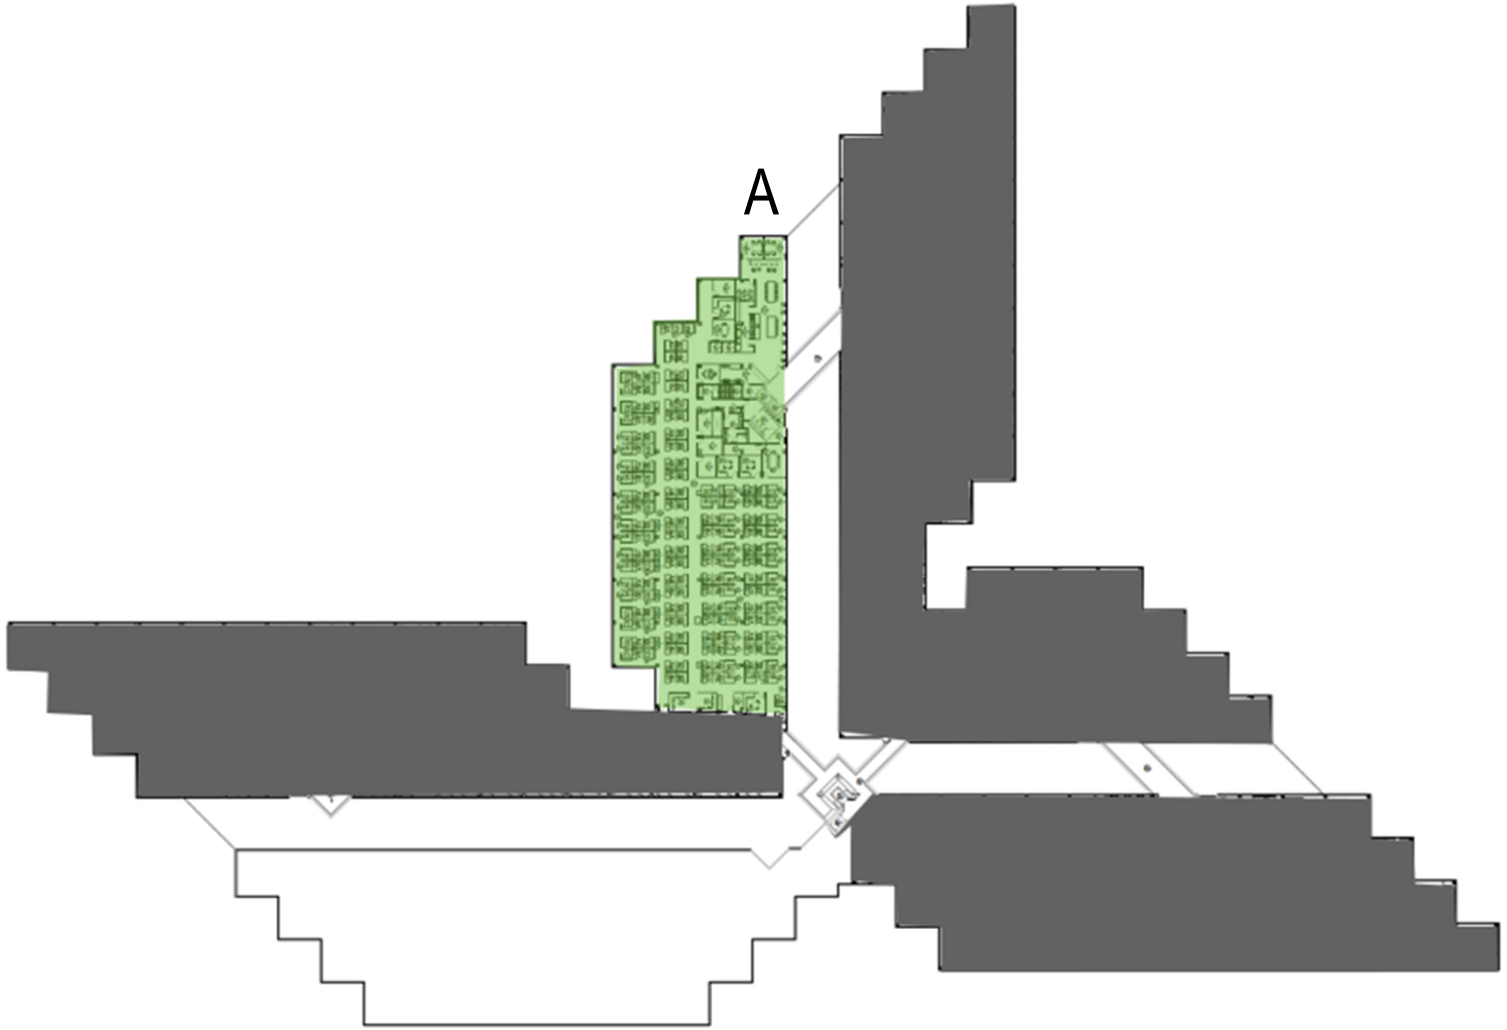


DO NOT SCALE

TEAM CORE
consultants of real estate

26913 Northwestern Hwy
Southfield, MI 48033

3A
22,479 USF
For More Information Please Call:
248.710.8000

NORTH

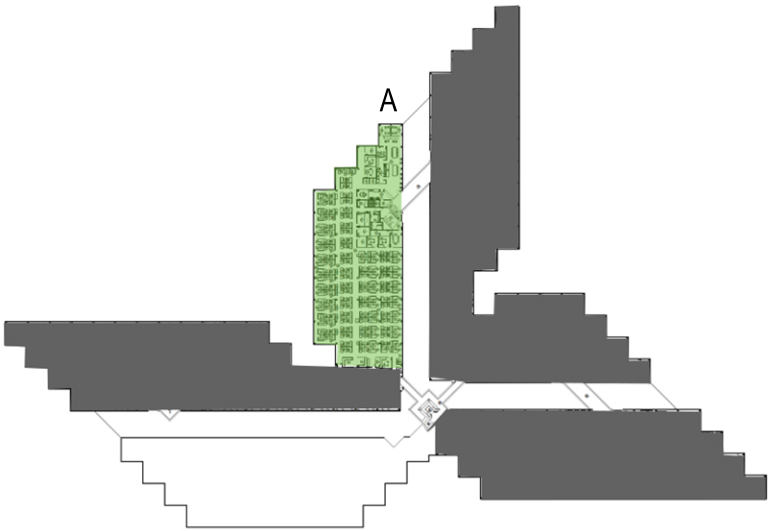



DO NOT SCALE

TEAM CORE
consultants of real estate

26913 Northwestern Hwy
Southfield, MI 48033

3A
22,479 USF
For More Information Please Call:
248.710.8000

NORTH